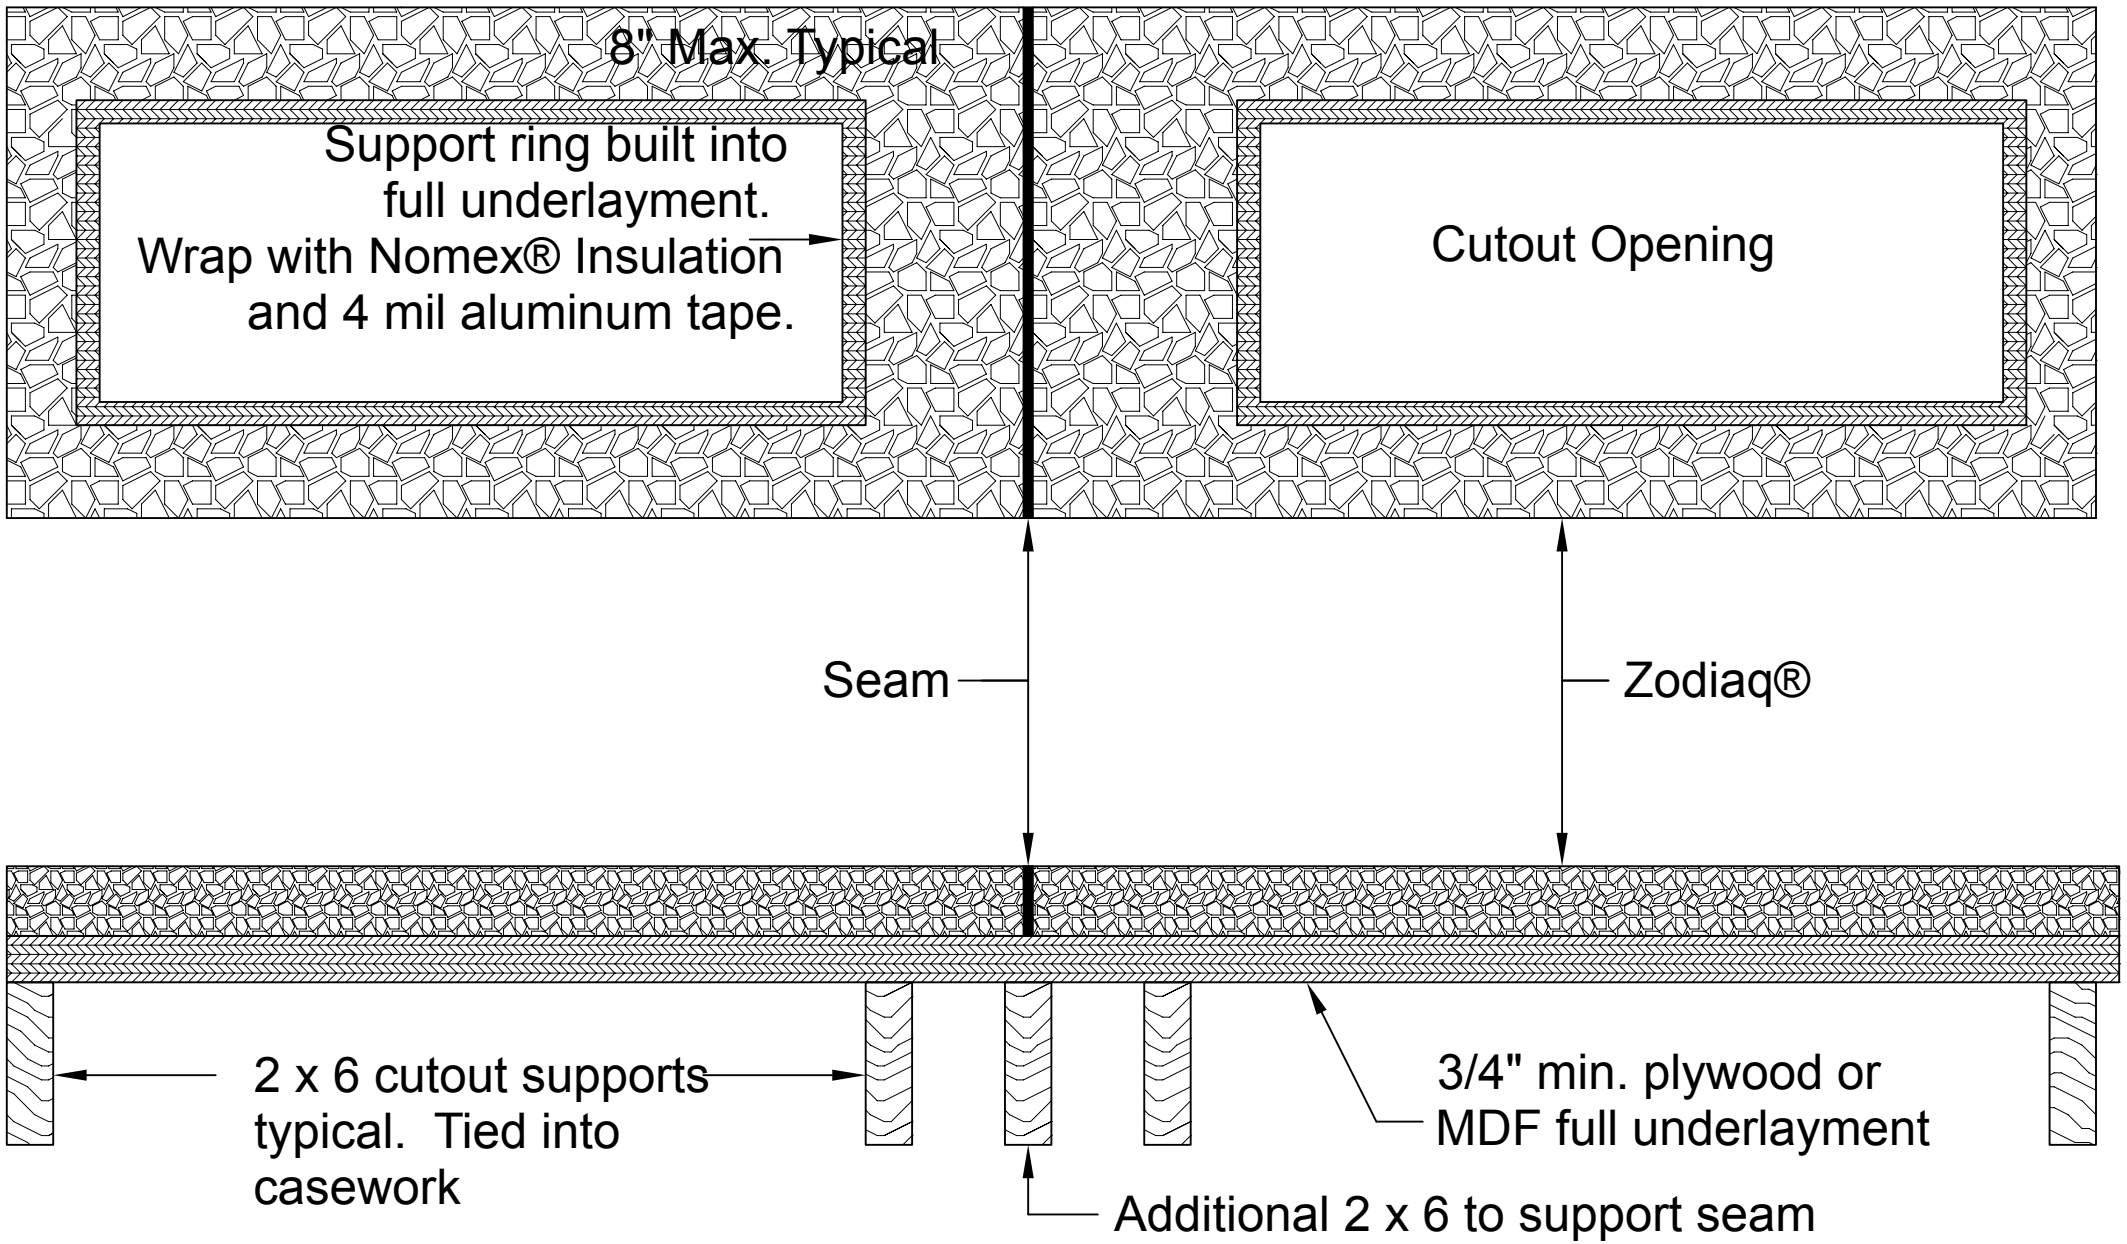
8" Max. Typical
Support ring built into
full underlayment.
Wrap with Nomex® Insulation
and 4 mil aluminum tape.
Cutout Opening
Seam
Zodiaq®
2 x 6 cutout supports
typical. Tied into
casework
3/4" min. plywood or
MDF full underlayment
Additional 2 x 6 to support seam